



VILLA 1 - NARA

MARBELLA, MÁLAGA ESCALA - 1:150


SUPERFICIE PLANTA JARDÍN TOTAL AREA - GARDEN FLOOR


SUPERFICIE CONSTRUIDA GROSS FLOOR AREA (GFA)	130,55 m²
SUPERFICIE ÚTIL NET LETTABLE AREA (NLA)	117,01 m²

SUPERFICIES TOTALES VILLA TOTAL FLOOR AREA - VILLA

TOTAL SUP. ÚTIL (+TERR.) TOTAL NET FLOOR AREA (+TERR.)	683,16 m²
SUP. TOT. JARDÍN Y PISCINA TOT. GARDEN & POOL AREA	280,34 m²
PARCELA PLOT	521,93 m²

TOTAL SUP. CONSTRUIDA TOTAL GROSS FLOOR AREA	503,75 m²
TOTAL SUP. ÚTIL (BOJA) TOTAL NET LETTABLE AREA (BOJA)	279,92 m²
SUP. CONST. CERR. (BOJA) T. GROSS ENC. FLOOR AREA (BOJA)	347,08 m²

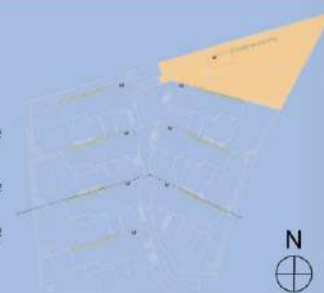

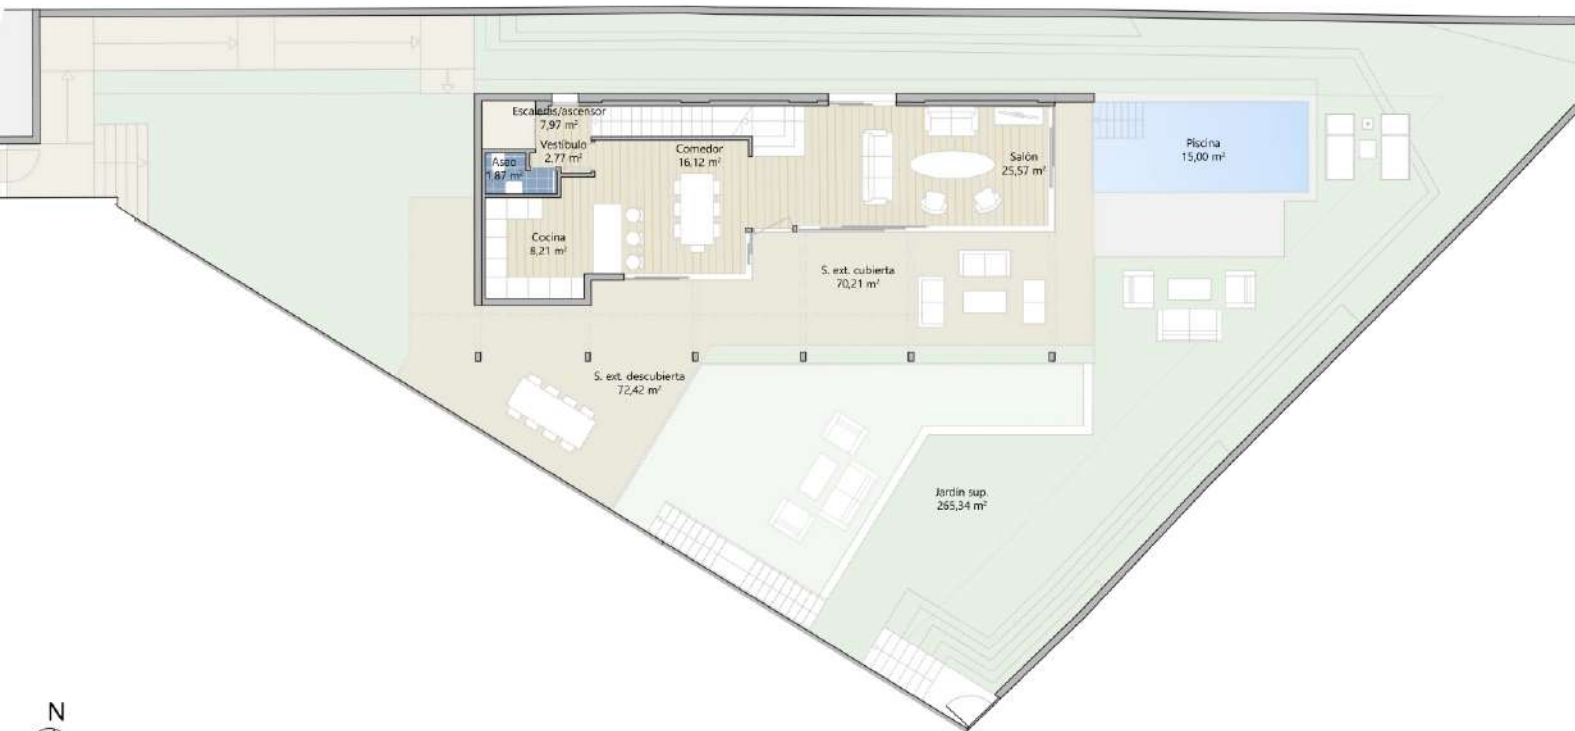

VILLA 1 - NARA

MARBELLA, MÁLAGA ESCALA - 1:150


SUPERFICIE PLANTA BAJA TOTAL AREA - GROUND FLOOR


SUPERFICIE CONSTRUIDA GROSS FLOOR AREA (GFA)	145,03 m²
SUPERFICIE ÚTIL (+TERR.) NET LETTABLE AREA (+TERR.)	229,56 m²

SUPERFICIES TOTALES VILLA TOTAL FLOOR AREA - VILLA

TOTAL SUP. ÚTIL (+TERR.) TOTAL NET FLOOR AREA (+TERR.)	683,16 m²
SUP. TOT. JARDÍN Y PISCINA TOT. GARDEN & POOL AREA	280,34 m²
PARCELA PLOT	521,93 m²

TOTAL SUP. CONSTRUIDA TOTAL GROSS FLOOR AREA	503,75 m²
TOTAL SUP. ÚTIL (BOJA) TOTAL NET LETTABLE AREA (BOJA)	279,92 m²
SUP. CONST. CERR. (BOJA) T. GROSS ENC. FLOOR AREA (BOJA)	347,08 m²

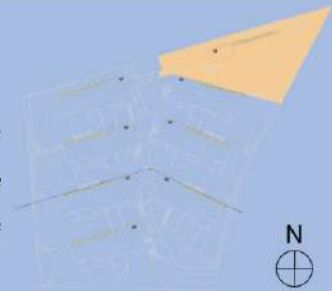

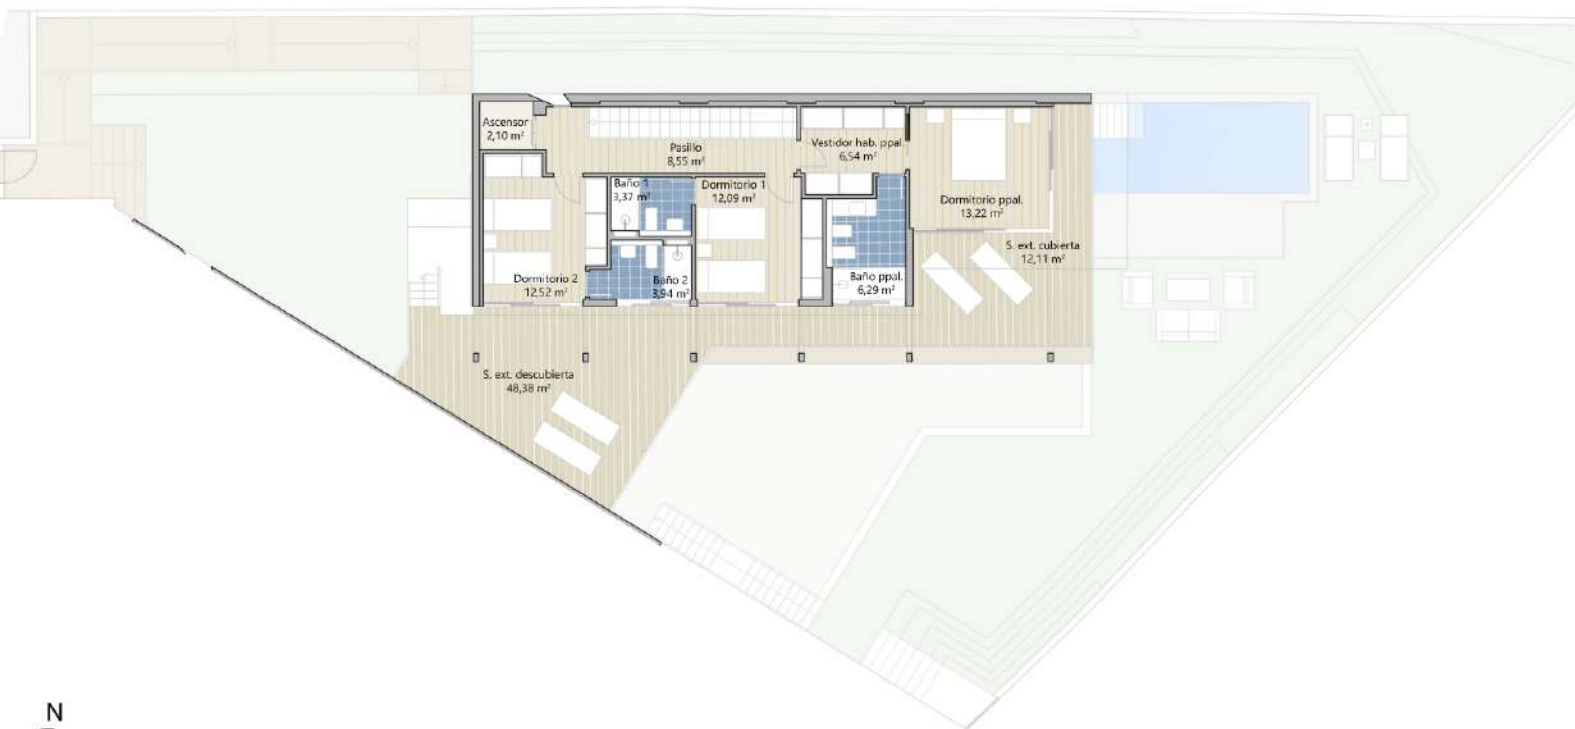

VILLA 1 - NARA


MARBELLA, MÁLAGA ESCALA - 1:150


SUPERFICIE PLANTA PRIMERA TOTAL AREA - FIRST FLOOR

SUPERFICIE CONSTRUIDA GROSS FLOOR AREA (GFA)	98,50 m²
SUPERFICIE ÚTIL (+TERR.) NET LETTABLE AREA (+TERR.)	129,11 m²

SUPERFICIES TOTALES VILLA TOTAL FLOOR AREA - VILLA

TOTAL SUP. ÚTIL (+TERR.) TOTAL NET FLOOR AREA (+TERR.)	683,16 m²	TOTAL SUP. CONSTRUIDA TOTAL GROSS FLOOR AREA	503,75 m²
SUP. TOT. JARDÍN Y PISCINA TOT. GARDEN & POOL AREA	280,34 m²	TOTAL SUP. ÚTIL (BOJA) TOTAL NET LETTABLE AREA (BOJA)	279,92 m²
PARCELA PLOT	521,93 m²	SUP. CONST. CERR. (BOJA) T. GROSS ENC. FLOOR AREA (BOJA)	347,08 m²

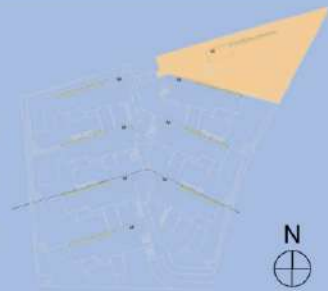

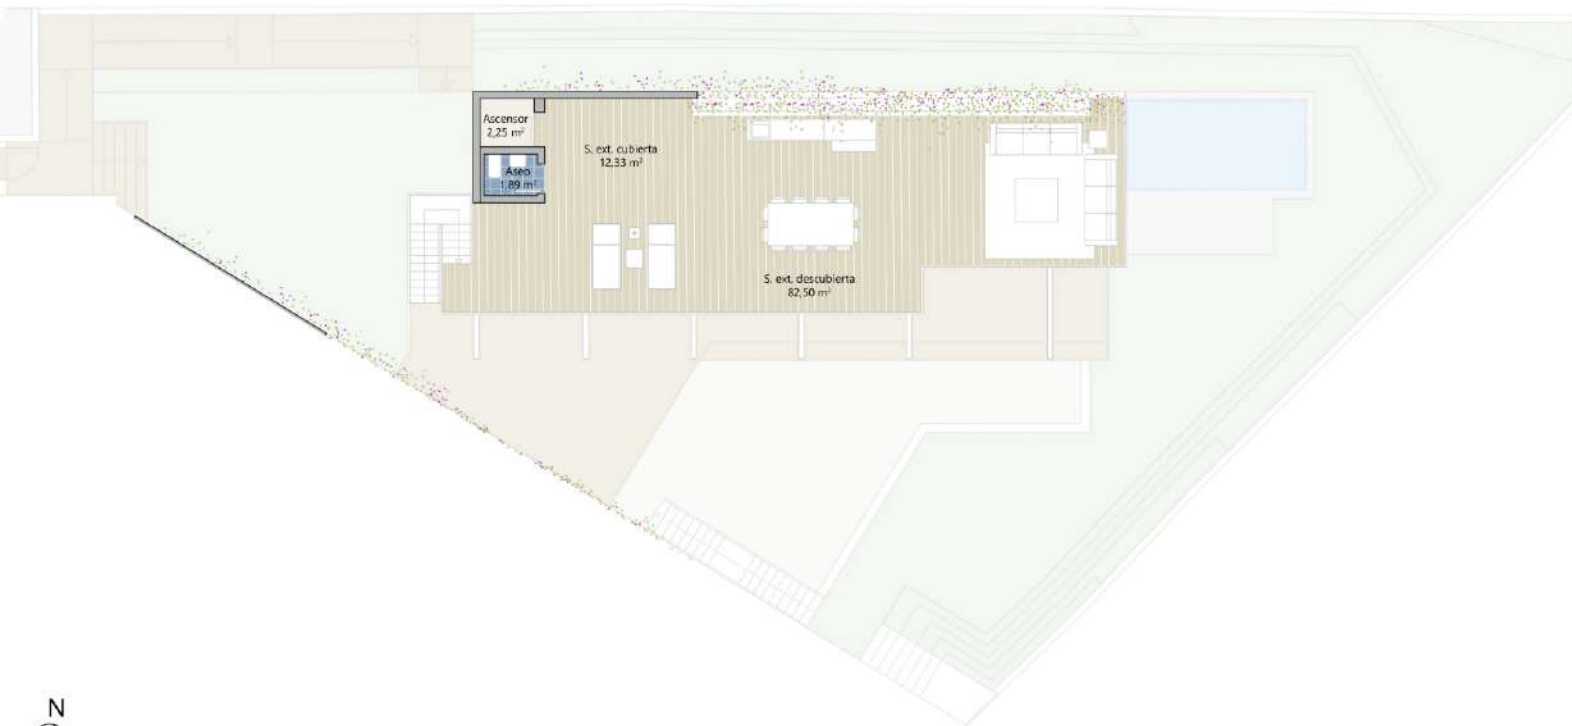

VILLA 1 - NARA

MARBELLA, MÁLAGA ESCALA - 1:150


SUPERFICIE PLANTA SOLÁRIUM TOTAL AREA - SOLARIUM FLOOR

SUPERFICIE CONSTRUIDA GROSS FLOOR AREA (GFA)	19,38 m ²
SUPERFICIE ÚTIL (+TERR.) NET LETTABLE AREA (+TERR.)	98,97 m ²

SUPERFICIES TOTALES VILLA TOTAL FLOOR AREA - VILLA

TOTAL SUP. ÚTIL (+TERR.) TOTAL NET FLOOR AREA (+TERR.)	683,16 m ²
SUP. TOT. JARDÍN Y PISCINA TOT. GARDEN & POOL AREA	280,34 m ²
PARCELA PLOT	521,93 m ²

TOTAL SUP. CONSTRUIDA TOTAL GROSS FLOOR AREA	503,75 m ²
TOTAL SUP. ÚTIL (BOJA) TOTAL NET LETTABLE AREA (BOJA)	279,92 m ²
SUP. CONST. CERR. (BOJA) T. GROSS ENC. FLOOR AREA (BOJA)	347,08 m ²

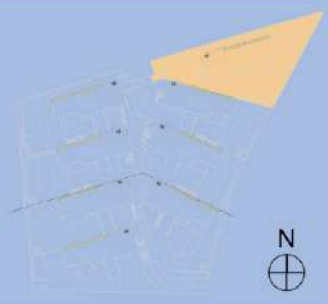



VILLA 2 - NARA

MARBELLA, MÁLAGA ESCALA - 1:150


SUPERFICIE PLANTA JARDÍN TOTAL AREA - GARDEN FLOOR


SUPERFICIE CONSTRUIDA GROSS FLOOR AREA (GFA)	111,18 m ²
SUPERFICIE ÚTIL NET LETTABLE AREA (NLA)	108,25 m ²

SUPERFICIES TOTALES VILLA TOTAL FLOOR AREA - VILLA

TOTAL SUP. ÚTIL (+TERR.) TOTAL NET FLOOR AREA (+TERR.)	683,98 m ²
SUP. TOT. JARDÍN Y PISCINA TOT. GARDEN & POOL AREA	116,67 m ²
PARCELA PLOT	392,49 m ²

TOTAL SUP. CONSTRUIDA TOTAL GROSS FLOOR AREA	455,56 m ²
TOTAL SUP. ÚTIL (BOJA) TOTAL NET LETTABLE AREA (BOJA)	258,78 m ²
SUP. CONST. CERR. (BOJA) T. GROSS ENC. FLOOR AREA (BOJA)	325,94 m ²

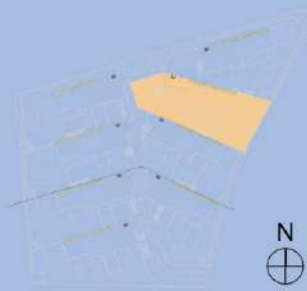

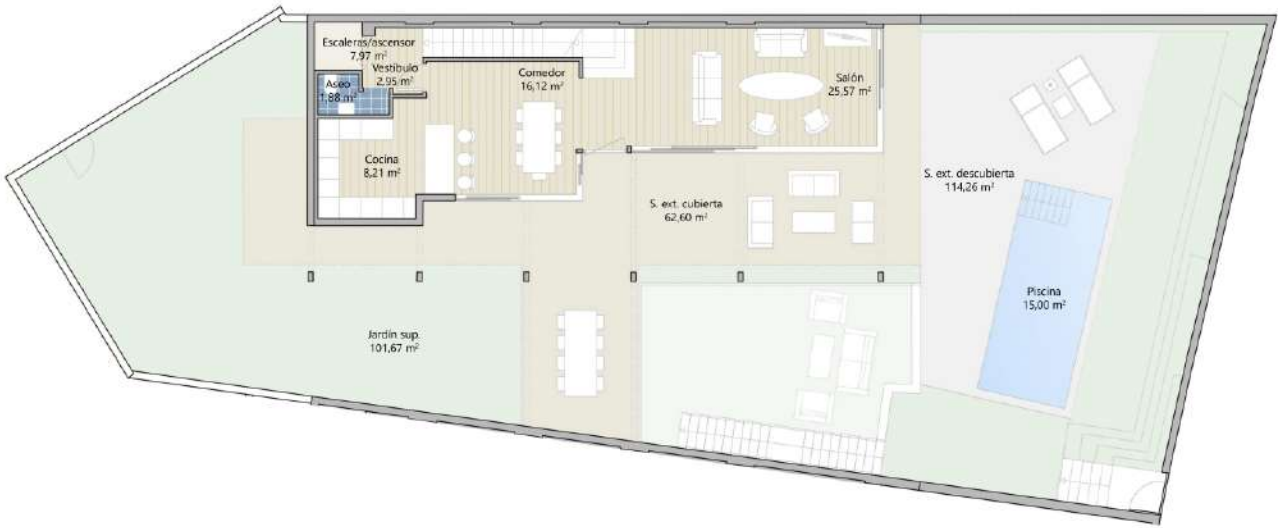

VILLA 2 - NARA

MARBELLA, MÁLAGA ESCALA - 1:150


SUPERFICIE PLANTA BAJA TOTAL AREA - GROUND FLOOR


SUPERFICIE CONSTRUIDA GROSS FLOOR AREA (GFA)	137,42 m²
SUPERFICIE ÚTIL (+TERR.) NET LETTABLE AREA (+TERR.)	263,79 m²

SUPERFICIES TOTALES VILLA TOTAL FLOOR AREA - VILLA

TOTAL SUP. ÚTIL (+TERR.) TOTAL NET FLOOR AREA (+TERR.)	683,98 m²
SUP. TOT. JARDÍN Y PISCINA TOT. GARDEN & POOL AREA	116,67 m²
PARCELA PLOT	392,49 m²

TOTAL SUP. CONSTRUIDA TOTAL GROSS FLOOR AREA	455,56 m²
TOTAL SUP. ÚTIL (BOJA) TOTAL NET LETTABLE AREA (BOJA)	258,78 m²
SUP. CONST. CERR. (BOJA) T. GROSS ENC. FLOOR AREA (BOJA)	325,94 m²

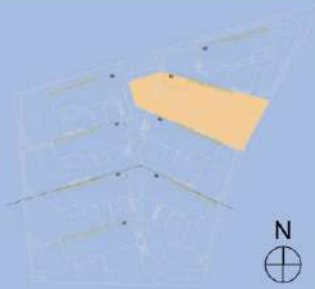

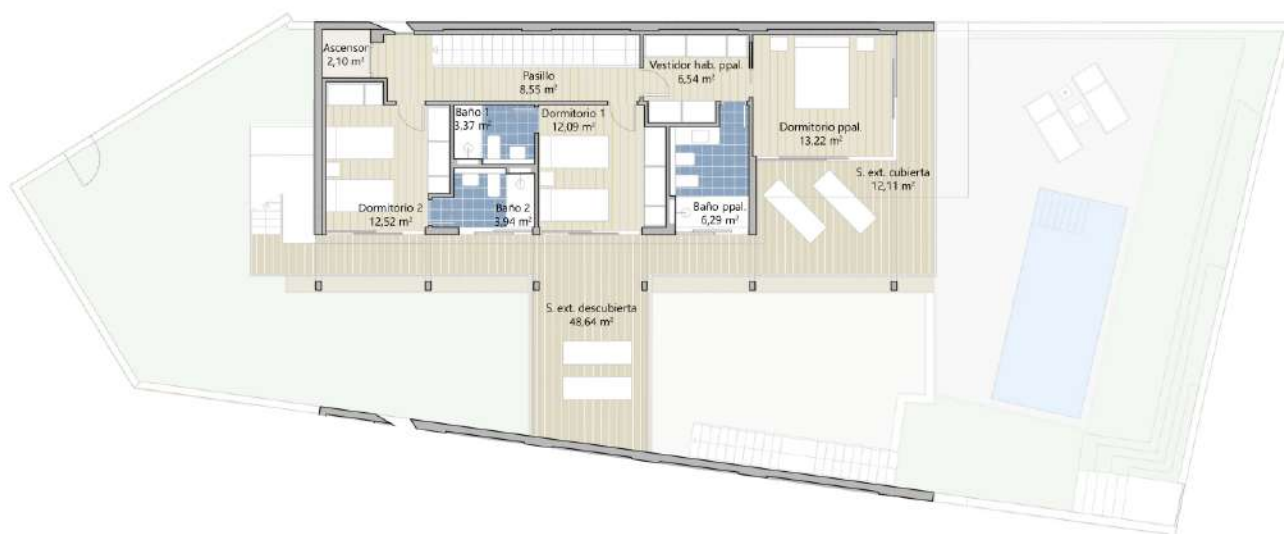

VILLA 2 - NARA

MARBELLA, MÁLAGA ESCALA - 1:150


SUPERFICIE PLANTA PRIMERA TOTAL AREA - FIRST FLOOR


SUPERFICIE CONSTRUIDA GROSS FLOOR AREA (GFA)	98,50 m²
SUPERFICIE ÚTIL (+TERR.) NET LETTABLE AREA (+TERR.)	129,37 m²

SUPERFICIES TOTALES VILLA TOTAL FLOOR AREA - VILLA

TOTAL SUP. ÚTIL (+TERR.) TOTAL NET FLOOR AREA (+TERR.)	683,98 m²
SUP. TOT. JARDÍN Y PISCINA TOT. GARDEN & POOL AREA	116,67 m²
PARCELA PLOT	392,49 m²

TOTAL SUP. CONSTRUIDA TOTAL GROSS FLOOR AREA	455,56 m²
TOTAL SUP. ÚTIL (BOJA) TOTAL NET LETTABLE AREA (BOJA)	258,78 m²
SUP. CONST. CERR. (BOJA) T. GROSS ENC. FLOOR AREA (BOJA)	325,94 m²

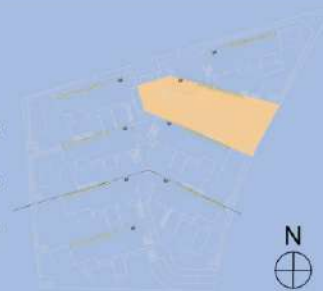

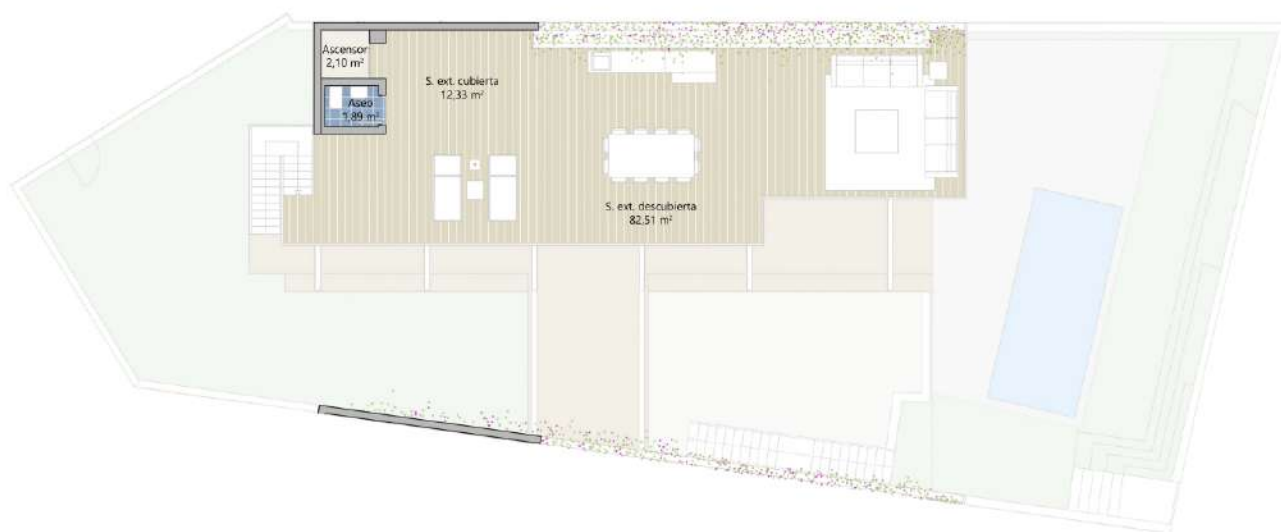

VILLA 2 - NARA

MARBELLA, MÁLAGA ESCALA - 1:150


SUPERFICIE PLANTA SOLÁRIUM TOTAL AREA - SOLARIUM FLOOR

SUPERFICIE CONSTRUIDA GROSS FLOOR AREA (GFA)	19,38 m²
SUPERFICIE ÚTIL (+TERR.) NET LETTABLE AREA (+TERR.)	98,83 m²

SUPERFICIES TOTALES VILLA TOTAL FLOOR AREA - VILLA

TOTAL SUP. ÚTIL (+TERR.) TOTAL NET FLOOR AREA (+TERR.)	683,98 m²
SUP. TOT. JARDÍN Y PISCINA TOT. GARDEN & POOL AREA	116,67 m²
PARCELA PLOT	392,49 m²

TOTAL SUP. CONSTRUIDA TOTAL GROSS FLOOR AREA	455,56 m²
TOTAL SUP. ÚTIL (BOJA) TOTAL NET LETTABLE AREA (BOJA)	258,78 m²
SUP. CONST. CERR. (BOJA) T. GROSS ENC. FLOOR AREA (BOJA)	325,94 m²

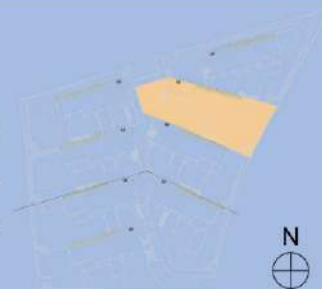



VILLA 3 - NARA

MARBELLA, MÁLAGA ESCALA - 1:150

SUPERFICIE PLANTA JARDÍN TOTAL AREA - GARDEN FLOOR

SUPERFICIE CONSTRUIDA GROSS FLOOR AREA (GFA)	107,99 m ²
SUPERFICIE ÚTIL NET LETTABLE AREA (NLA)	100,11 m ²

SUPERFICIES TOTALES VILLA TOTAL FLOOR AREA - VILLA

TOTAL SUP. ÚTIL (+TERR.) TOTAL NET FLOOR AREA (+TERR.)	586,39 m ²	TOTAL SUP. CONSTRUIDA TOTAL GROSS FLOOR AREA	445,91 m ²
SUP. TOT. JARDÍN Y PISCINA TOT. GARDEN & POOL AREA	142,33 m ²	TOTAL SUP. ÚTIL (BOJA) TOTAL NET LETTABLE AREA (BOJA)	249,82 m ²
PARCELA PLOT	344,25 m ²	SUP. CONST. CERR. (BOJA) T. GROSS ENC. FLOOR AREA (BOJA)	316,98 m ²





VILLA 3 - NARA


MARBELLA, MÁLAGA ESCALA - 1:150

SUPERFICIE PLANTA BAJA
 TOTAL AREA - GROUND FLOOR

SUPERFICIE CONSTRUIDA GROSS FLOOR AREA (GFA)	130,92 m ²
SUPERFICIE ÚTIL (+TERR.) NET LETTABLE AREA (+TERR.)	189,89 m ²

SUPERFICIES TOTALES VILLA TOTAL FLOOR AREA - VILLA

TOTAL SUP. ÚTIL (+TERR.) TOTAL NET FLOOR AREA (+TERR.)	586,39 m ²	TOTAL SUP. CONSTRUIDA TOTAL GROSS FLOOR AREA	445,91 m ²
SUP. TOT. JARDÍN Y PISCINA TOT. GARDEN & POOL AREA	142,33 m ²	TOTAL SUP. ÚTIL (BOJA) TOTAL NET LETTABLE AREA (BOJA)	249,82 m ²
PARCELA PLOT	344,25 m ²	SUP. CONST. CERR. (BOJA) T. GROSS ENC. FLOOR AREA (BOJA)	316,98 m ²

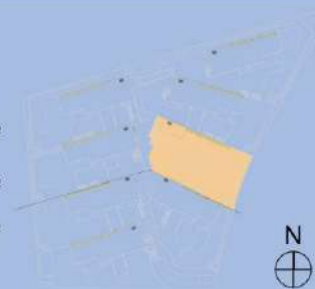



VILLA 3 - NARA


MARBELLA, MÁLAGA ESCALA - 1:150


SUPERFICIE PLANTA PRIMERA TOTAL AREA - FIRST FLOOR

SUPERFICIE CONSTRUIDA GROSS FLOOR AREA (GFA)	98,50 m ²
SUPERFICIE ÚTIL (+TERR.) NET LETTABLE AREA (+TERR.)	117,60 m ²

SUPERFICIES TOTALES VILLA TOTAL FLOOR AREA - VILLA

TOTAL SUP. ÚTIL (+TERR.) TOTAL NET FLOOR AREA (+TERR.)	586,39 m ²	TOTAL SUP. CONSTRUIDA TOTAL GROSS FLOOR AREA	445,91 m ²
SUP. TOT. JARDÍN Y PISCINA TOT. GARDEN & POOL AREA	142,33 m ²	TOTAL SUP. ÚTIL (BOJA) TOTAL NET LETTABLE AREA (BOJA)	249,82 m ²
PARCELA PLOT	344,25 m ²	SUP. CONST. CERR. (BOJA) T. GROSS ENC. FLOOR AREA (BOJA)	316,98 m ²

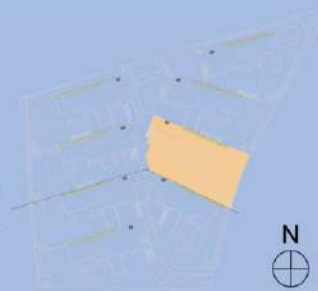

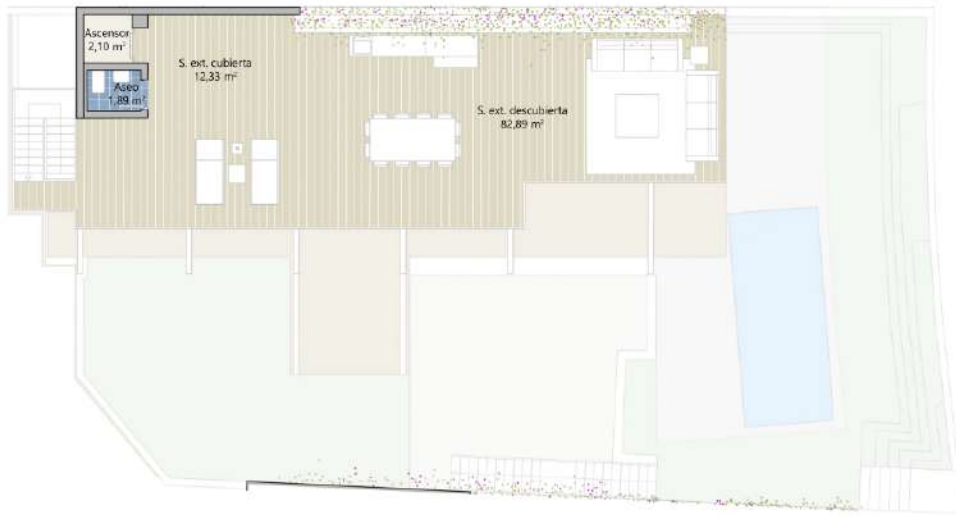

VILLA 3 - NARA

MARBELLA, MÁLAGA ESCALA - 1:150


SUPERFICIE PLANTA SOLÁRIUM

TOTAL AREA - SOLARIUM FLOOR

SUPERFICIE CONSTRUIDA GROSS FLOOR AREA (GFA)	19,38 m ²
SUPERFICIE ÚTIL (+TERR.) NET LETTABLE AREA (+TERR.)	99,21 m ²

SUPERFICIES TOTALES VILLA TOTAL FLOOR AREA - VILLA

TOTAL SUP. ÚTIL (+TERR.) TOTAL NET FLOOR AREA (+TERR.)	586,39 m ²	TOTAL SUP. CONSTRUIDA TOTAL GROSS FLOOR AREA	445,91 m ²
SUP. TOT. JARDÍN Y PISCINA TOT. GARDEN & POOL AREA	142,33 m ²	TOTAL SUP. ÚTIL (BOJA) TOTAL NET LETTABLE AREA (BOJA)	249,82 m ²
PARCELA PLOT	344,25 m ²	SUP. CONST. CERR. (BOJA) T. GROSS ENC. FLOOR AREA (BOJA)	316,98 m ²

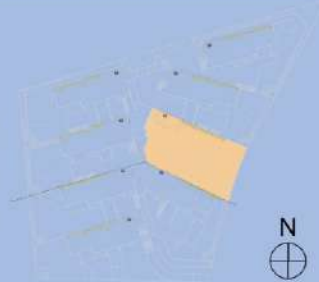



VILLA 7 - NARA

MARBELLA, MÁLAGA ESCALA - 1:150

SUPERFICIE PLANTA JARDÍN

TOTAL AREA - GARDEN FLOOR

SUPERFICIE CONSTRUIDA
GROSS FLOOR AREA (GFA) 106,37 m²

SUPERFICIE ÚTIL
NET LETTABLE AREA (NLA) 98,88 m²

SUPERFICIES TOTALES VILLA

TOTAL FLOOR AREA - VILLA

TOTAL SUP. ÚTIL (+TERR.)
TOTAL NET FLOOR AREA (+TERR.) 578,80 m²


SUP. TOT. JARDÍN Y PISCINA
TOT. GARDEN & POOL AREA 162,88 m²


PARCELA
PLOT 357,04 m²

TOTAL SUP. CONSTRUIDA
TOTAL GROSS FLOOR AREA 449,69 m²

TOTAL SUP. ÚTIL (BOJA)
TOTAL NET LETTABLE AREA (BOJA) 248,47 m²

SUP. CONST. CERR. (BOJA)
T. GROSS ENC. FLOOR AREA (BOJA) 315,63 m²

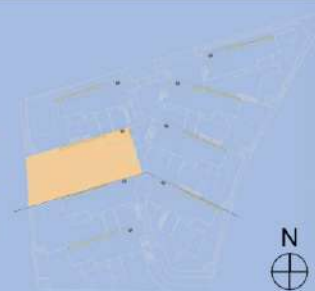

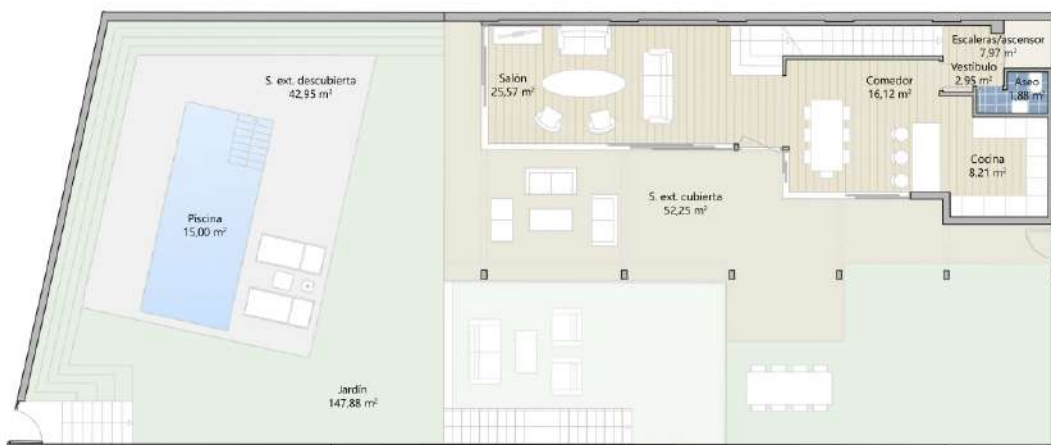

VILLA 7 - NARA

MARBELLA, MÁLAGA ESCALA - 1:150


SUPERFICIE PLANTA BAJA TOTAL AREA - GROUND FLOOR


SUPERFICIE CONSTRUIDA GROSS FLOOR AREA (GFA)	127,07 m ²
SUPERFICIE ÚTIL (+TERR.) NET LETTABLE AREA (+TERR.)	182,13 m ²

SUPERFICIES TOTALES VILLA TOTAL FLOOR AREA - VILLA

TOTAL SUP. ÚTIL (+TERR.) TOTAL NET FLOOR AREA (+TERR.)	578,80 m ²
SUP. TOT. JARDÍN Y PISCINA TOT. GARDEN & POOL AREA	162,88 m ²
PARCELA PLOT	357,04 m ²

TOTAL SUP. CONSTRUIDA TOTAL GROSS FLOOR AREA	449,69 m ²
TOTAL SUP. ÚTIL (BOJA) TOTAL NET LETTABLE AREA (BOJA)	248,47 m ²
SUP. CONST. CERR. (BOJA) T. GROSS ENC. FLOOR AREA (BOJA)	315,63 m ²

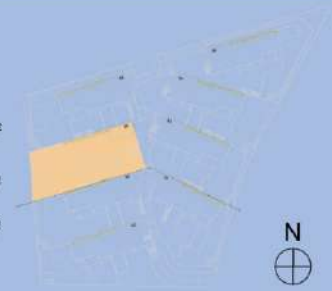

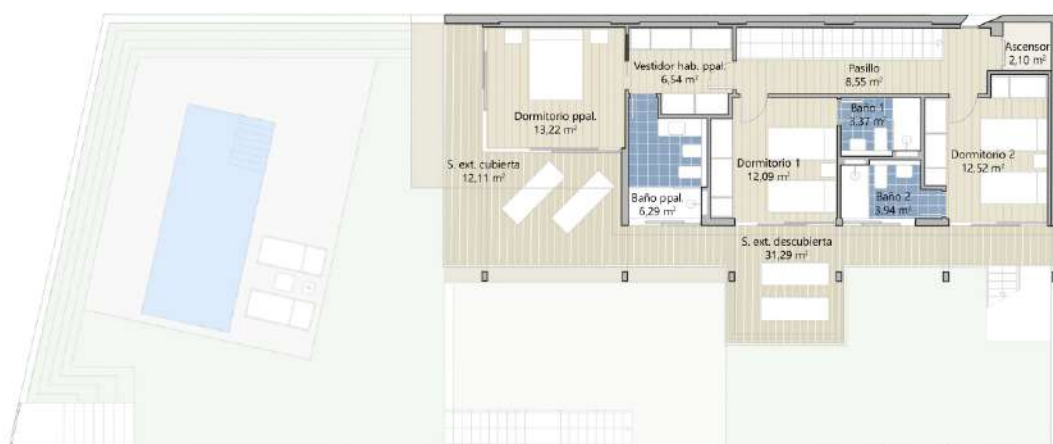

VILLA 7 - NARA

MARBELLA, MÁLAGA ESCALA - 1:150

SUPERFICIE PLANTA PRIMERA

TOTAL AREA - FIRST FLOOR

SUPERFICIE CONSTRUIDA
GROSS FLOOR AREA (GFA) 98,50 m²

SUPERFICIE ÚTIL (+TERR.)
NET LETTABLE AREA (+TERR.) 112,02 m²

SUPERFICIES TOTALES VILLA

TOTAL FLOOR AREA - VILLA

TOTAL SUP. ÚTIL (+TERR.)
TOTAL NET FLOOR AREA (+TERR.) 578,80 m²


SUP. TOT. JARDÍN Y PISCINA
TOT. GARDEN & POOL AREA 162,88 m²


PARCELA
PLOT 357,04 m²

TOTAL SUP. CONSTRUIDA
TOTAL GROSS FLOOR AREA 449,69 m²

TOTAL SUP. ÚTIL (BOJA)
TOTAL NET LETTABLE AREA (BOJA) 248,47 m²

SUP. CONST. CERR. (BOJA)
T. GROSS ENC. FLOOR AREA (BOJA) 315,63 m²

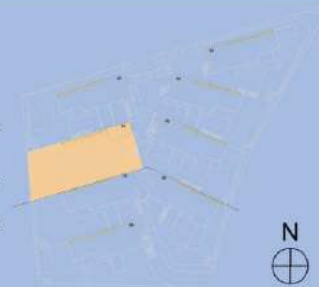

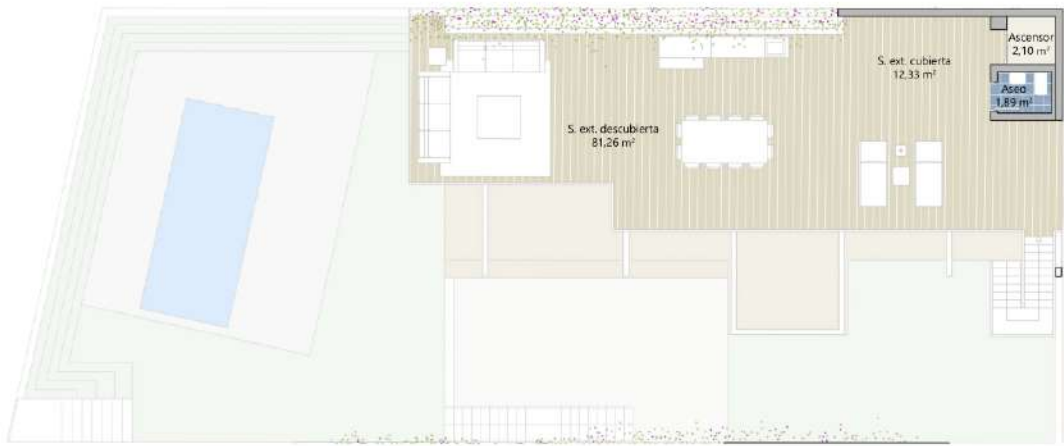

VILLA 7 - NARA

MARBELLA, MÁLAGA ESCALA - 1:150


SUPERFICIE PLANTA SOLÁRIUM TOTAL AREA - SOLARIUM FLOOR

SUPERFICIE CONSTRUIDA GROSS FLOOR AREA (GFA)	19,38 m²
SUPERFICIE ÚTIL (+TERR.) NET LETTABLE AREA (+TERR.)	97,58 m²

SUPERFICIES TOTALES VILLA TOTAL FLOOR AREA - VILLA

TOTAL SUP. ÚTIL (+TERR.) TOTAL NET FLOOR AREA (+TERR.)	578,80 m²
SUP. TOT. JARDÍN Y PISCINA TOT. GARDEN & POOL AREA	162,88 m²
PARCELA PLOT	357,04 m²

TOTAL SUP. CONSTRUIDA TOTAL GROSS FLOOR AREA	449,69 m²
TOTAL SUP. ÚTIL (BOJA) TOTAL NET LETTABLE AREA (BOJA)	248,47 m²
SUP. CONST. CERR. (BOJA) T. GROSS ENC. FLOOR AREA (BOJA)	315,63 m²

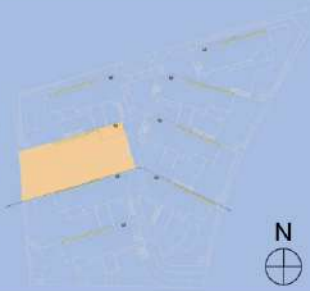



VILLA 8 - NARA

MARBELLA, MÁLAGA ESCALA - 1:150

SUPERFICIE PLANTA JARDÍN TOTAL AREA - GARDEN FLOOR

SUPERFICIE CONSTRUIDA
GROSS FLOOR AREA (GFA) 109,29 m²

SUPERFICIE ÚTIL
NET LETTABLE AREA (NLA) 100,91 m²

SUPERFICIES TOTALES VILLA TOTAL FLOOR AREA - VILLA

TOTAL SUP. ÚTIL (+TERR.)
TOTAL NET FLOOR AREA (+TERR.) 583,57 m²


SUP. TOT. JARDÍN Y PISCINA
TOT. GARDEN & POOL AREA 211,78 m²


PARCELA
PLOT 399,28 m²

TOTAL SUP. CONSTRUIDA
TOTAL GROSS FLOOR AREA 458,68 m²

TOTAL SUP. ÚTIL (BOJA)
TOTAL NET LETTABLE AREA (BOJA) 250,50 m²

SUP. CONST. CERR. (BOJA)
T. GROSS ENC. FLOOR AREA (BOJA) 317,66 m²

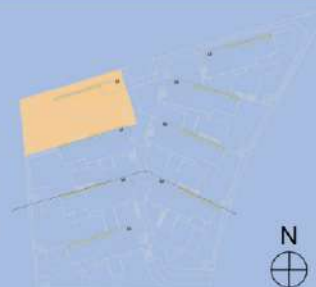

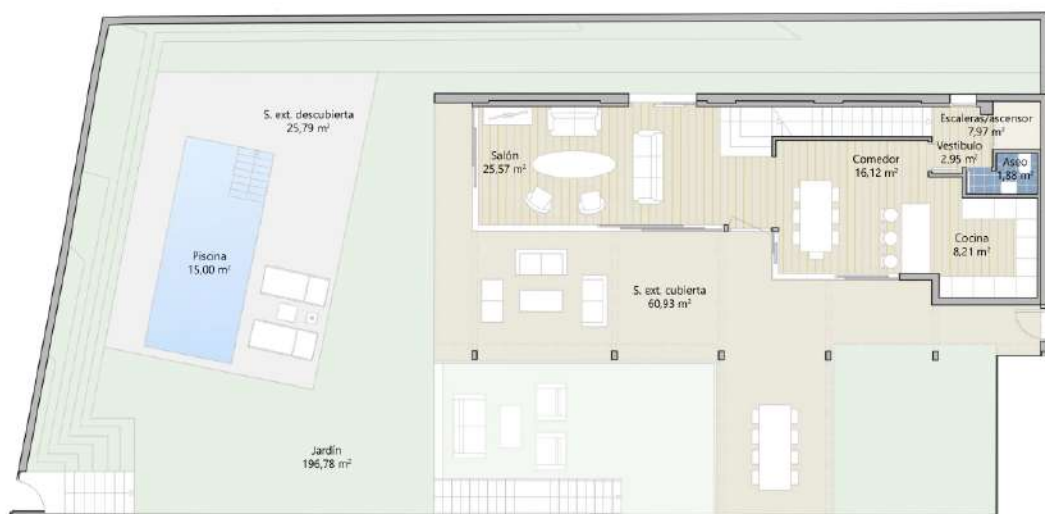

VILLA 8 - NARA

MARBELLA, MÁLAGA ESCALA - 1:150

SUPERFICIE PLANTA BAJA TOTAL AREA - GROUND FLOOR

SUPERFICIE CONSTRUIDA
GROSS FLOOR AREA (GFA) 137,57 m²

SUPERFICIE ÚTIL (+TERR.)
NET LETTABLE AREA (+TERR.) 173,65 m²

SUPERFICIES TOTALES VILLA TOTAL FLOOR AREA - VILLA

TOTAL SUP. ÚTIL (+TERR.)
TOTAL NET FLOOR AREA (+TERR.) 583,57 m²


SUP. TOT. JARDÍN Y PISCINA
TOT. GARDEN & POOL AREA 211,78 m²


PARCELA
PLOT 399,28 m²

TOTAL SUP. CONSTRUIDA
TOTAL GROSS FLOOR AREA 458,68 m²

TOTAL SUP. ÚTIL (BOJA)
TOTAL NET LETTABLE AREA (BOJA) 250,50 m²

SUP. CONST. CERR. (BOJA)
T. GROSS ENC. FLOOR AREA (BOJA) 317,66 m²

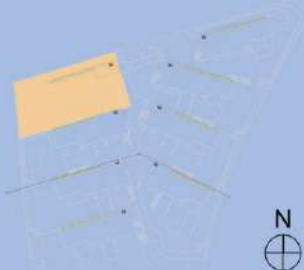

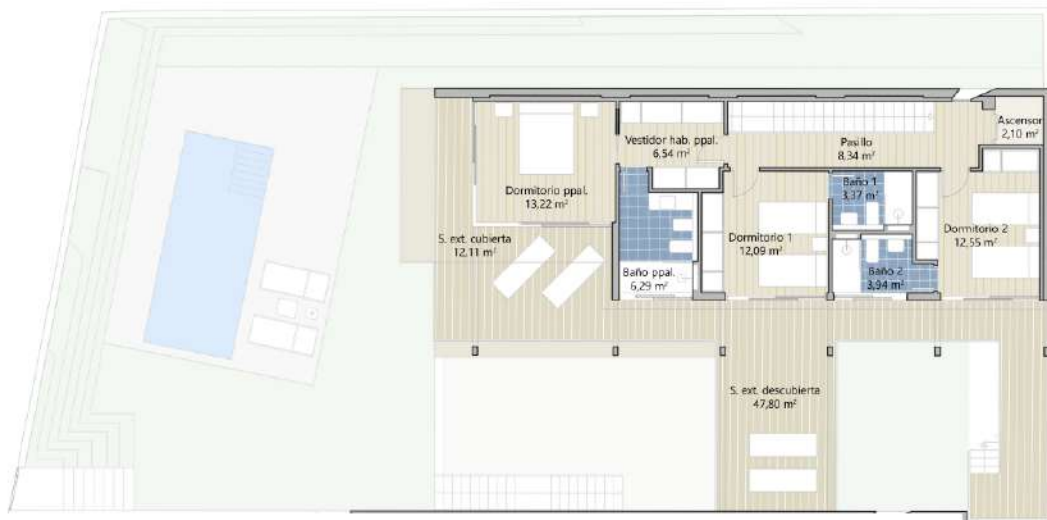

VILLA 8 - NARA


MARBELLA, MÁLAGA ESCALA - 1:150


SUPERFICIE PLANTA PRIMERA TOTAL AREA - FIRST FLOOR

SUPERFICIE CONSTRUIDA GROSS FLOOR AREA (GFA)	98,50 m²
SUPERFICIE ÚTIL (+TERR.) NET LETTABLE AREA (+TERR.)	128,35 m²

SUPERFICIES TOTALES VILLA TOTAL FLOOR AREA - VILLA

TOTAL SUP. ÚTIL (+TERR.) TOTAL NET FLOOR AREA (+TERR.)	583,57 m²	TOTAL SUP. CONSTRUIDA TOTAL GROSS FLOOR AREA	458,68 m²
SUP. TOT. JARDÍN Y PISCINA TOT. GARDEN & POOL AREA	211,78 m²	TOTAL SUP. ÚTIL (BOJA) TOTAL NET LETTABLE AREA (BOJA)	250,50 m²
PARCELA PLOT	399,28 m²	SUP. CONST. CERR. (BOJA) T. GROSS ENC. FLOOR AREA (BOJA)	317,66 m²

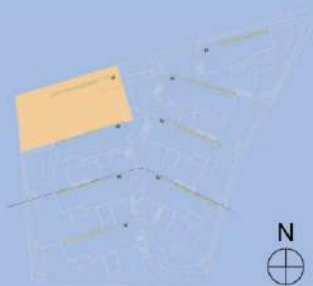

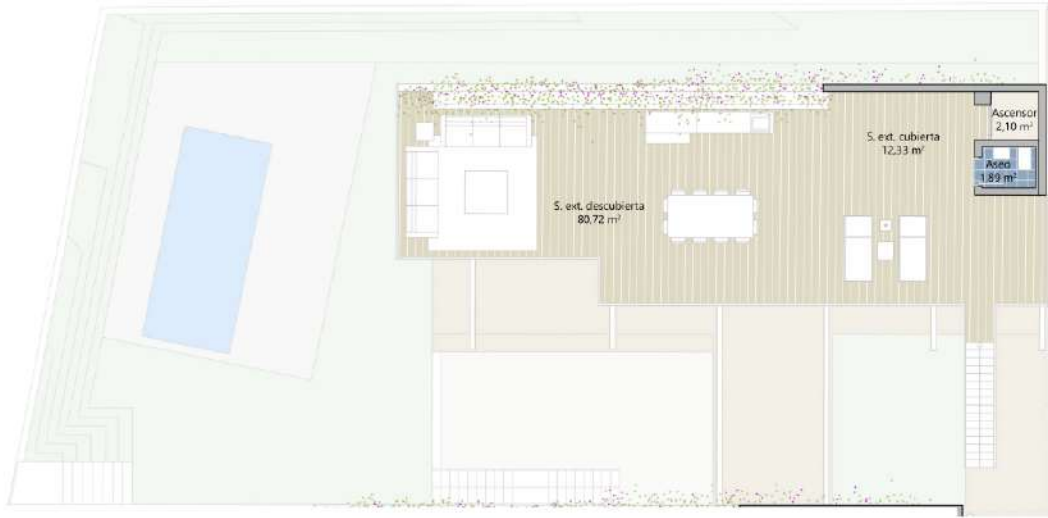

VILLA 8 - NARA

MARBELLA, MÁLAGA ESCALA - 1:150

SUPERFICIE PLANTA SOLÁRIUM TOTAL AREA - SOLARIUM FLOOR

SUPERFICIE CONSTRUIDA GROSS FLOOR AREA (GFA)	19,38 m ²
SUPERFICIE ÚTIL (+TERR.) NET LETTABLE AREA (+TERR.)	97,04 m ²

SUPERFICIES TOTALES VILLA TOTAL FLOOR AREA - VILLA

TOTAL SUP. ÚTIL (+TERR.) TOTAL NET FLOOR AREA (+TERR.)	583,57 m ²	TOTAL SUP. CONSTRUIDA TOTAL GROSS FLOOR AREA	458,68 m ²
SUP. TOT. JARDÍN Y PISCINA TOT. GARDEN & POOL AREA	211,78 m ²	TOTAL SUP. ÚTIL (BOJA) TOTAL NET LETTABLE AREA (BOJA)	250,50 m ²
PARCELA PLOT	399,28 m ²	SUP. CONST. CERR. (BOJA) T. GROSS ENC. FLOOR AREA (BOJA)	317,66 m ²

