
THONGLOR
LUXURY MANSION

Floor Plans Collection

Scale 1:75 | 7 Floors

Ground Floor - Parking & Grand Entrance Hall

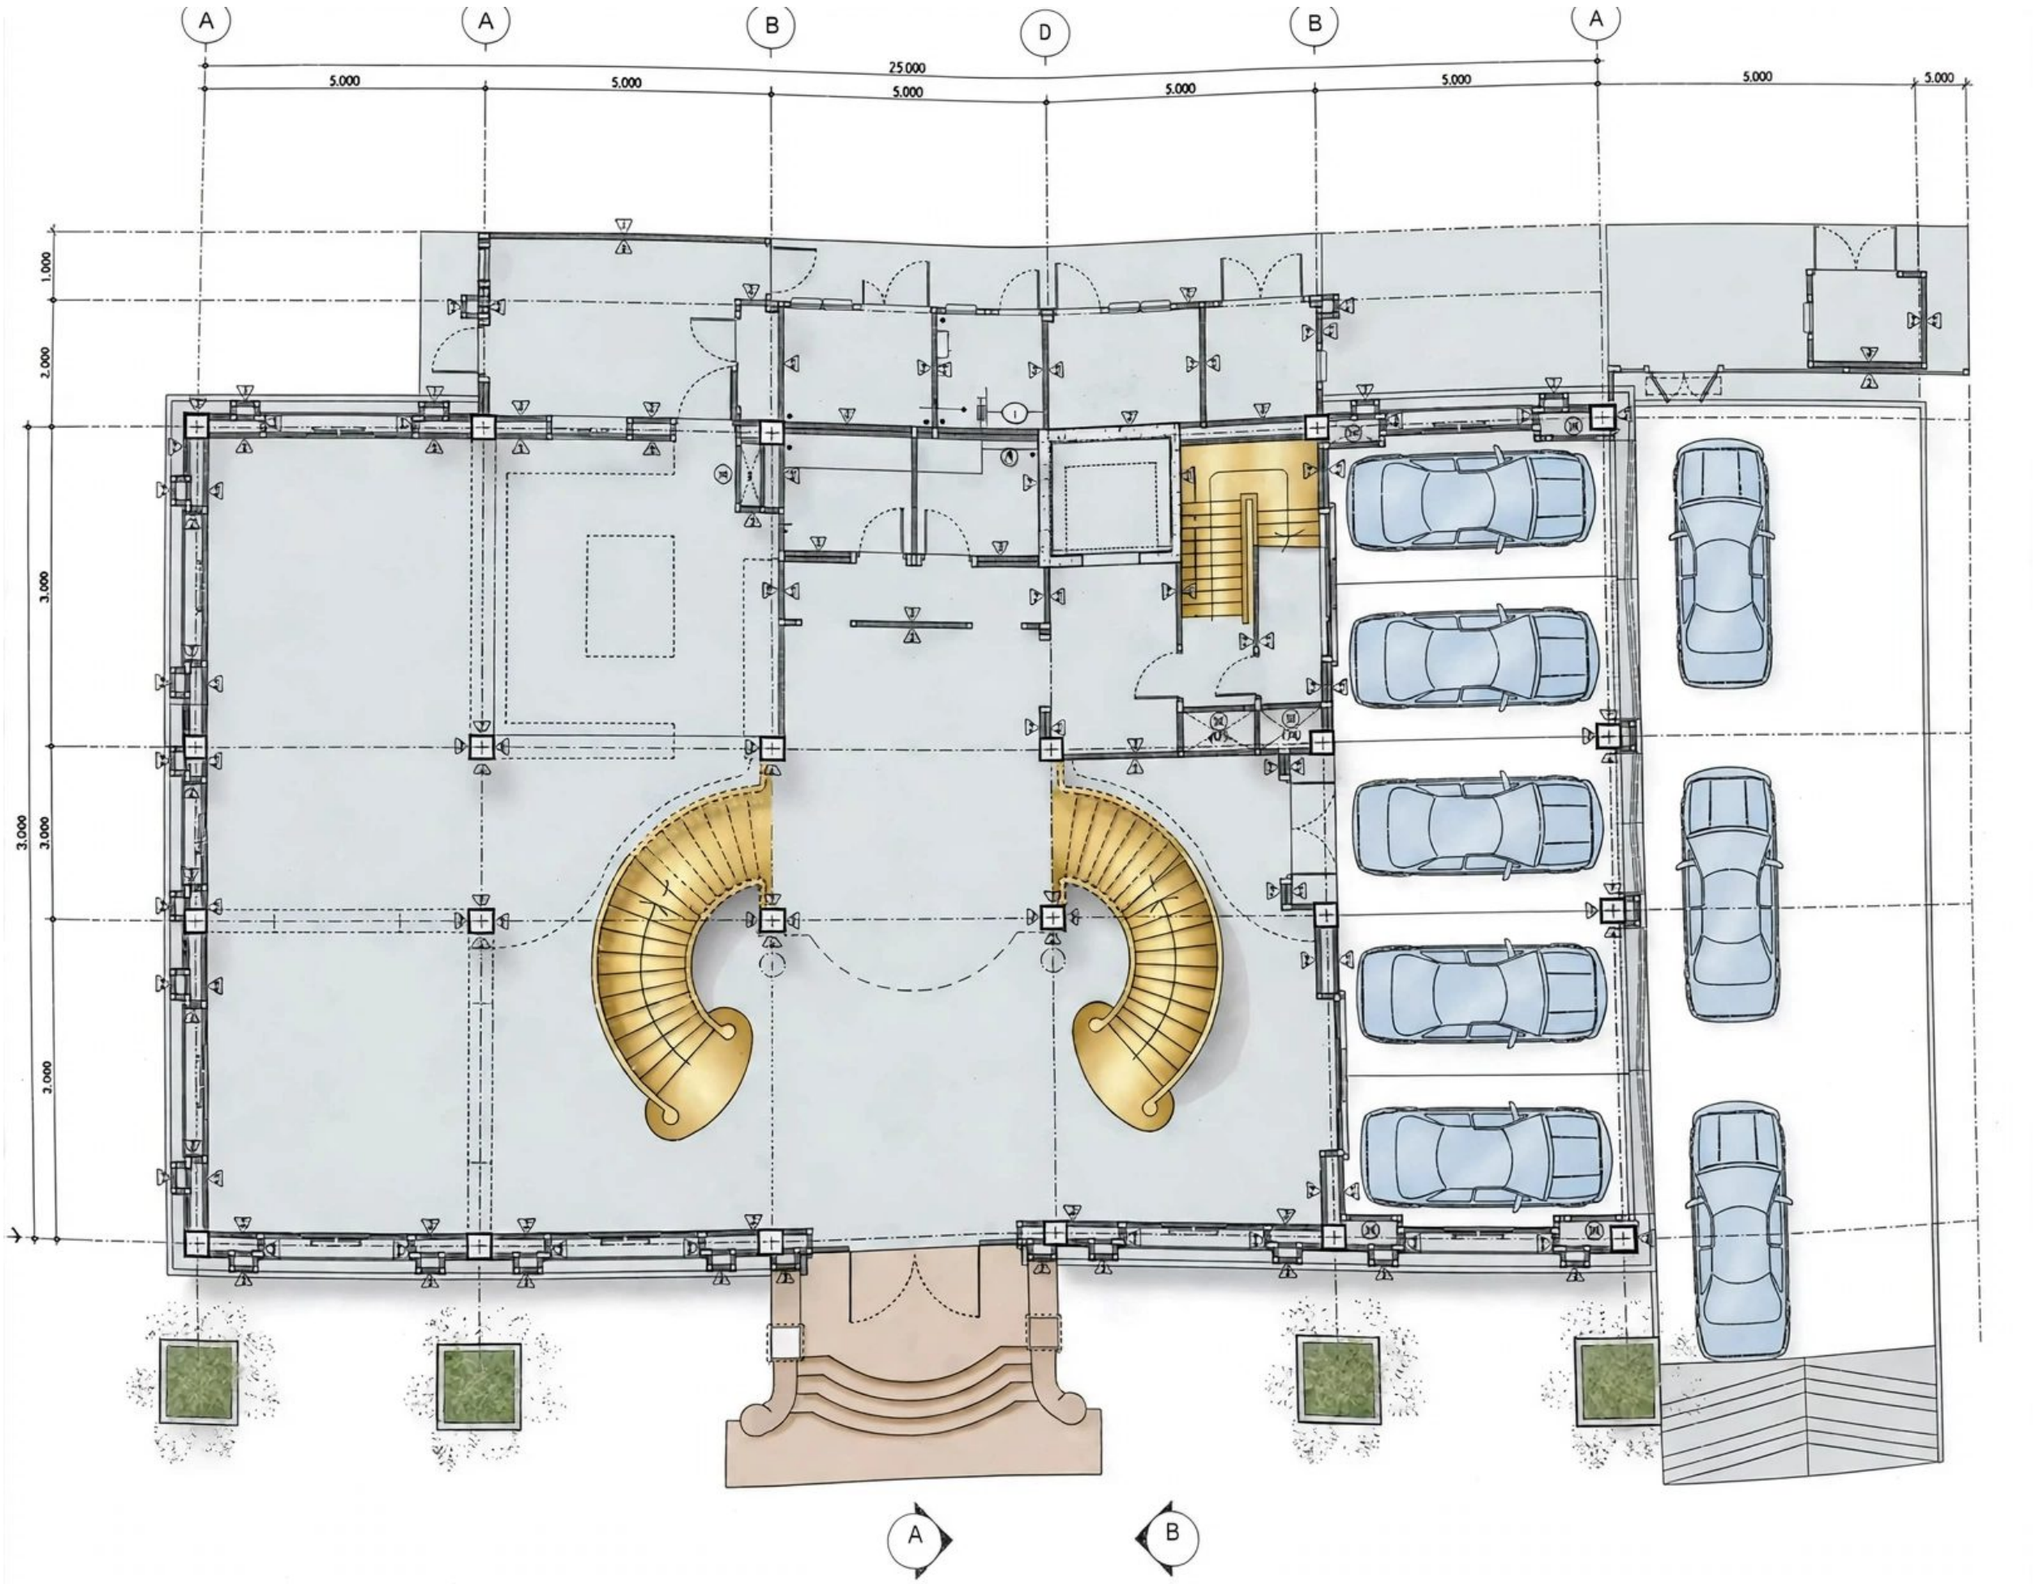

Level 3 - 1:75 - Bedrooms & Bathrooms



Level 4 - Bedrooms & Bathrooms




Level 5 - Bedrooms & Bathrooms




Level 6 - Bedrooms & Bathrooms




Level 7 - Rooftop Floor - Pool & Jacuzzi

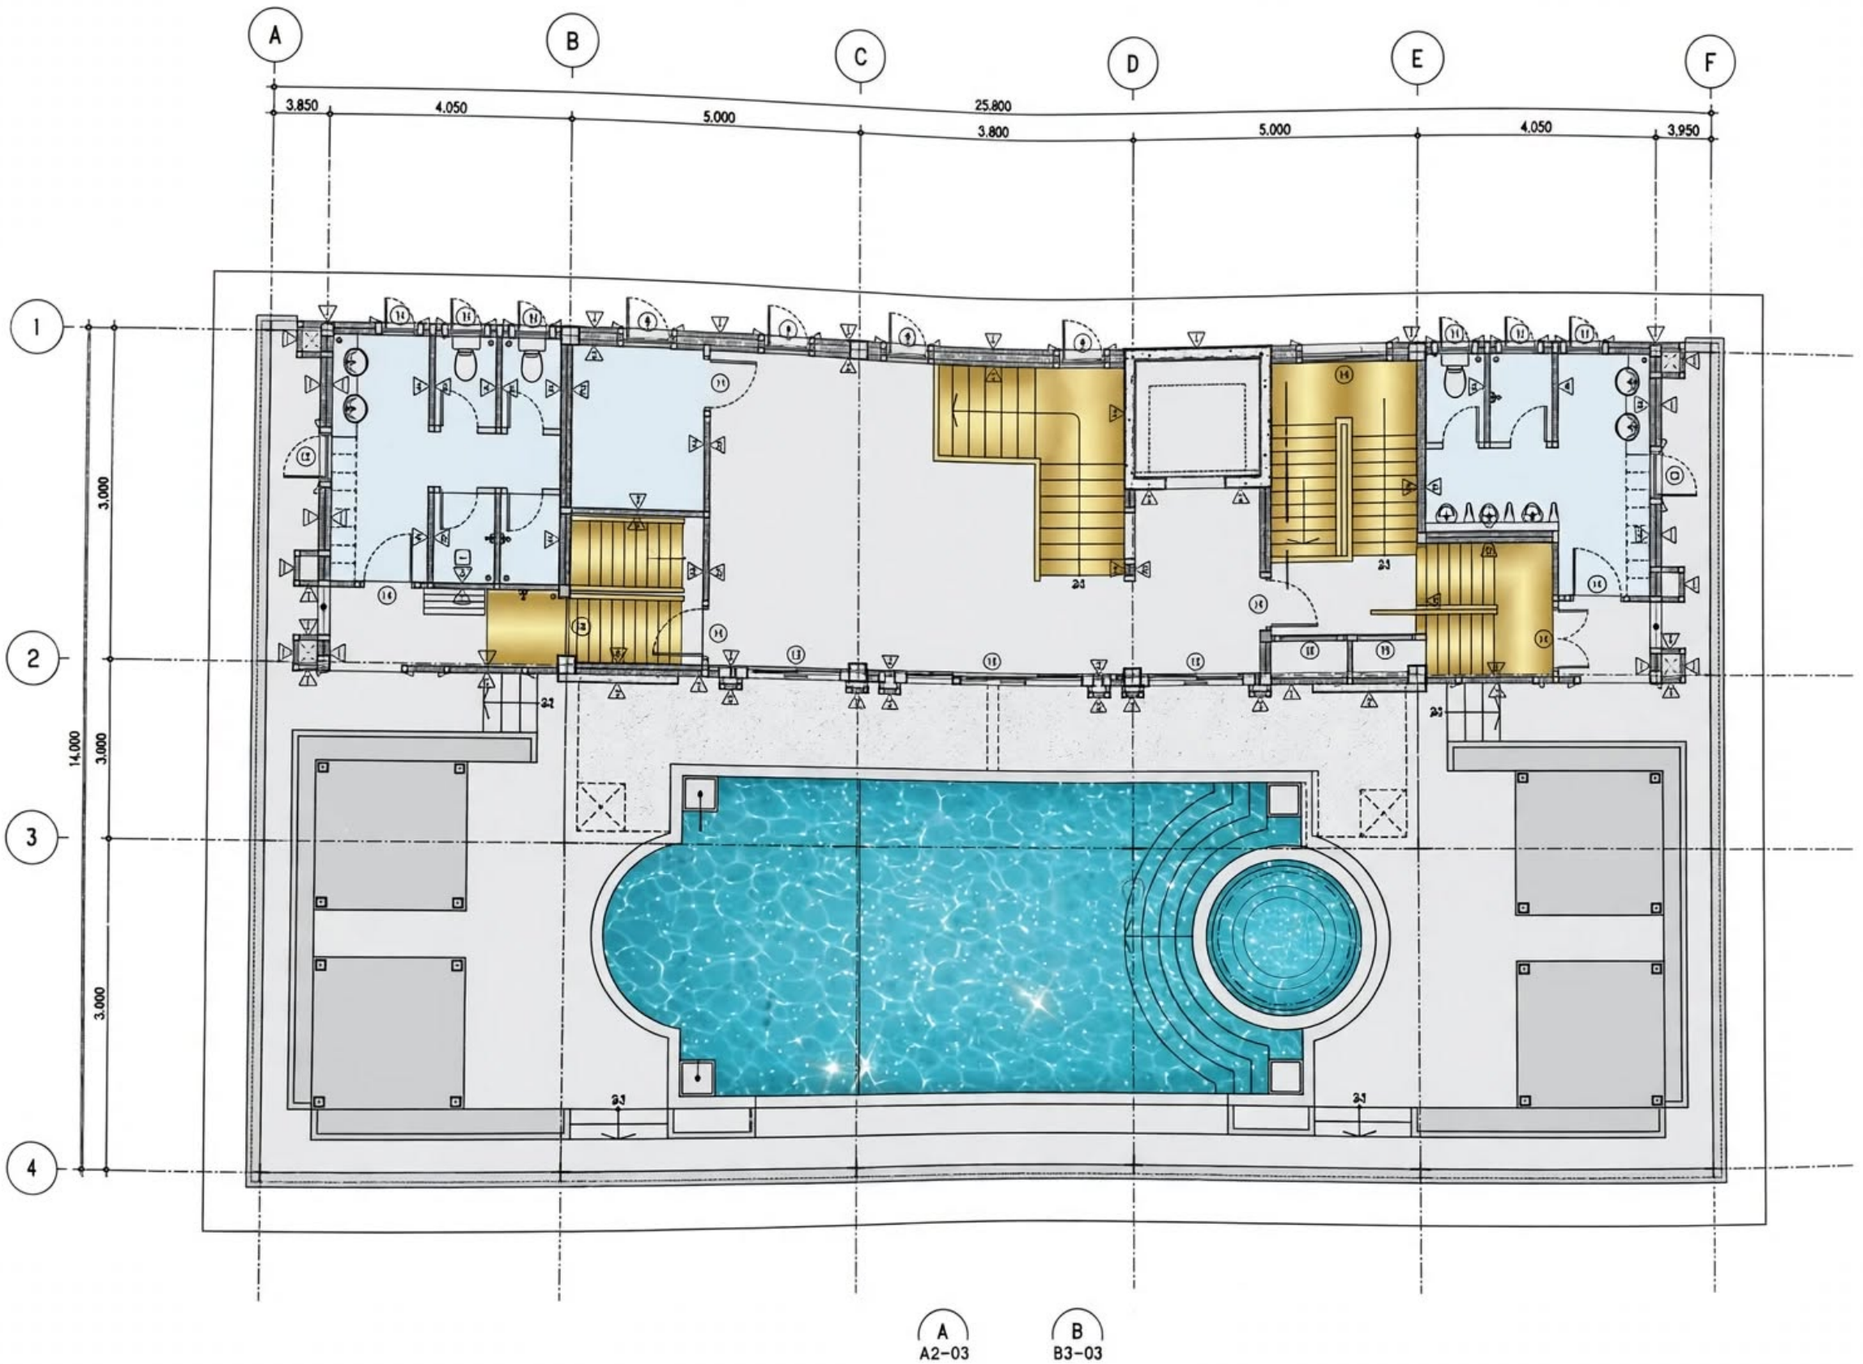

Rooftop - Metal Sheet & Pool Deck

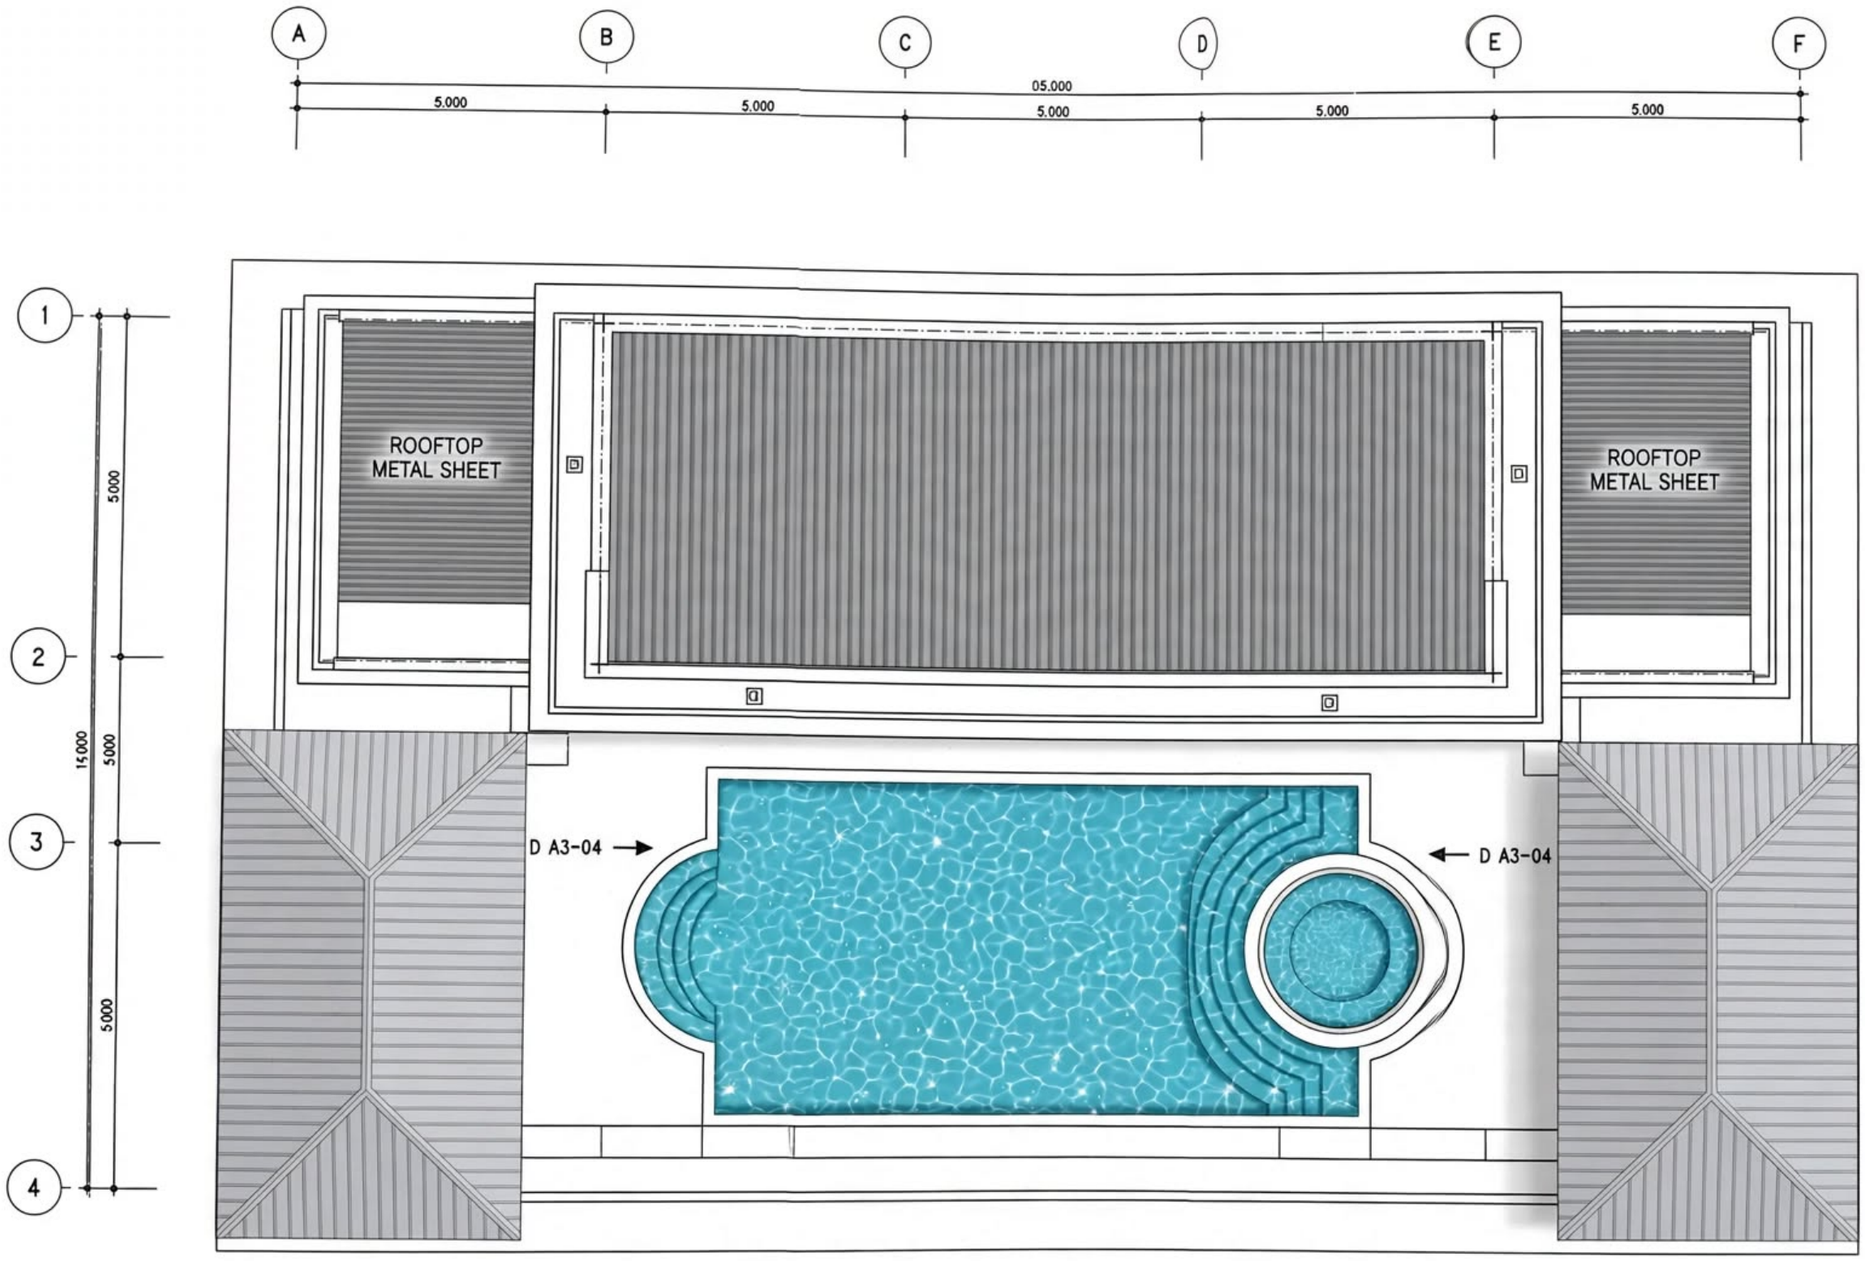

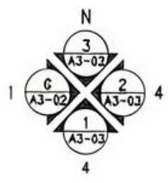

1:75



