

GROUND FLOOR

0 1 5 10 20 30 m.
1:250


KIRIMAYA RESIDENCES

3rd PRELIMINARY DESIGN

JUNE 20th, 2012

stu/D/O ARCHITECTS


SECOND FLOOR
0 1 5 10 20 30 m.
1:250
KIRIMAYA RESIDENCES
3rd PRELIMINARY DESIGN
JUNE 20th, 2012
stu/D/O ARCHITECTS

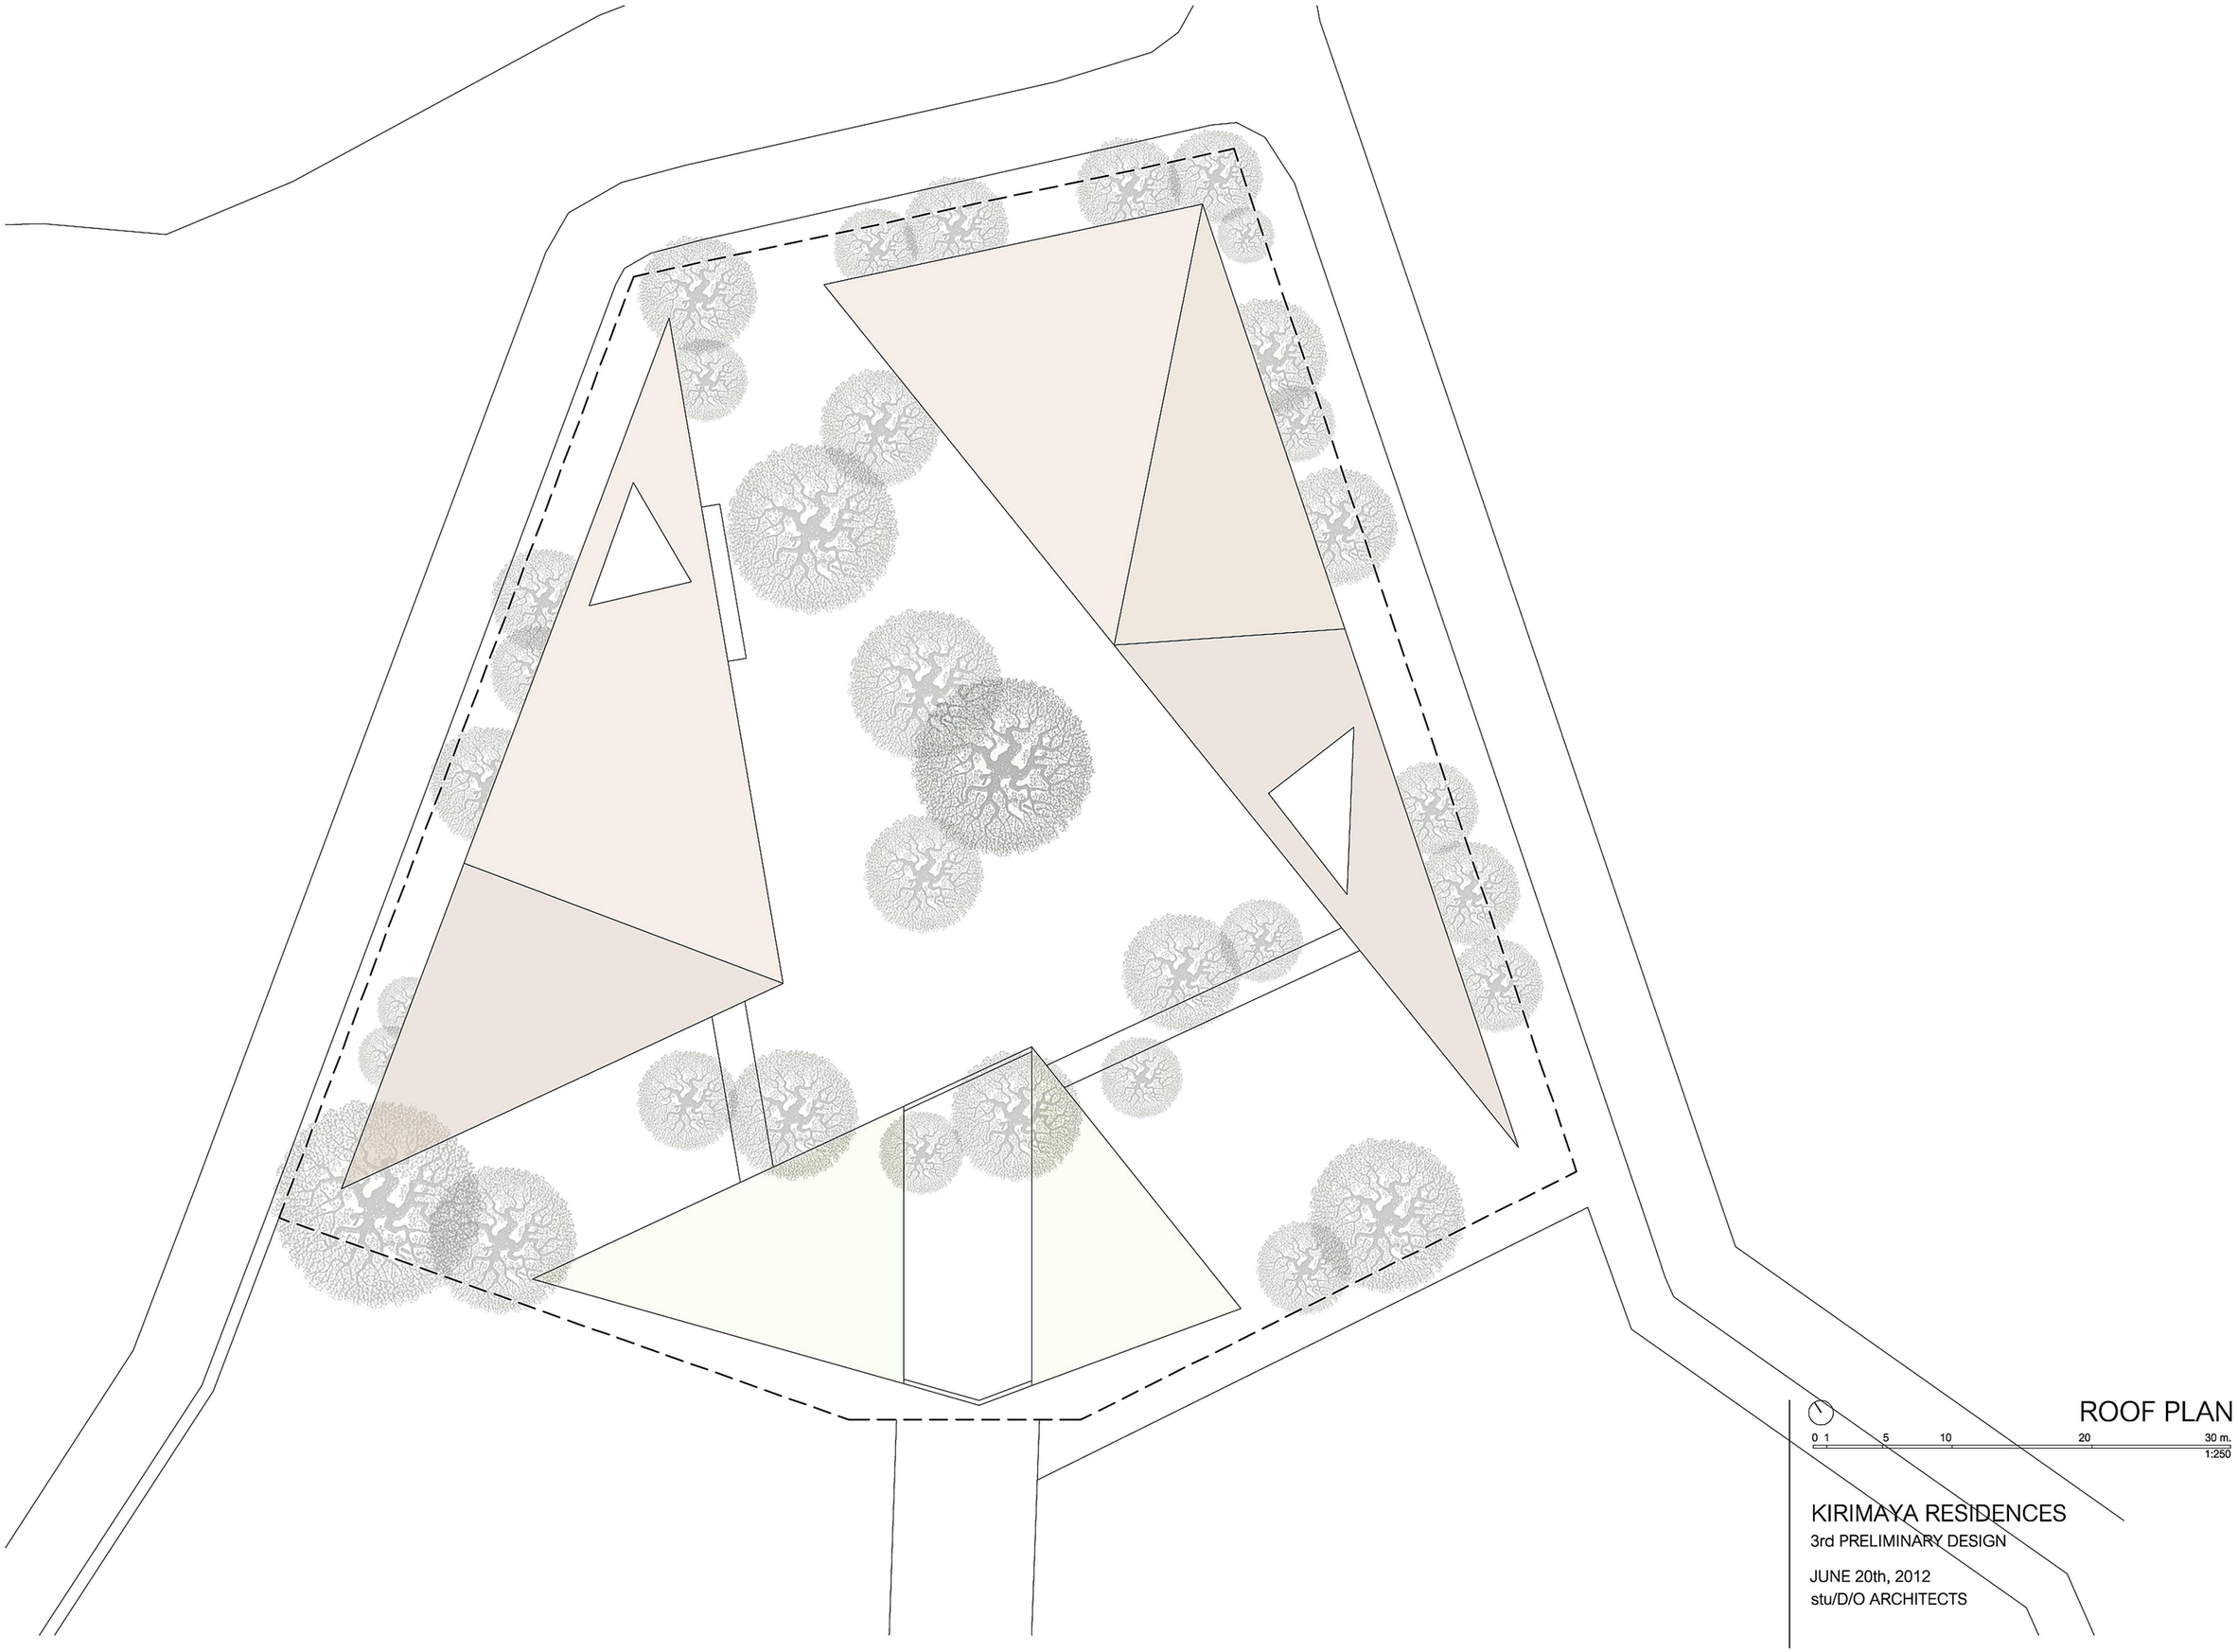

ROOF PLAN

0 1 5 10 20 30 m.
1:250

KIRIMAYA RESIDENCES
3rd PRELIMINARY DESIGN

JUNE 20th, 2012
stu/D/O ARCHITECTS